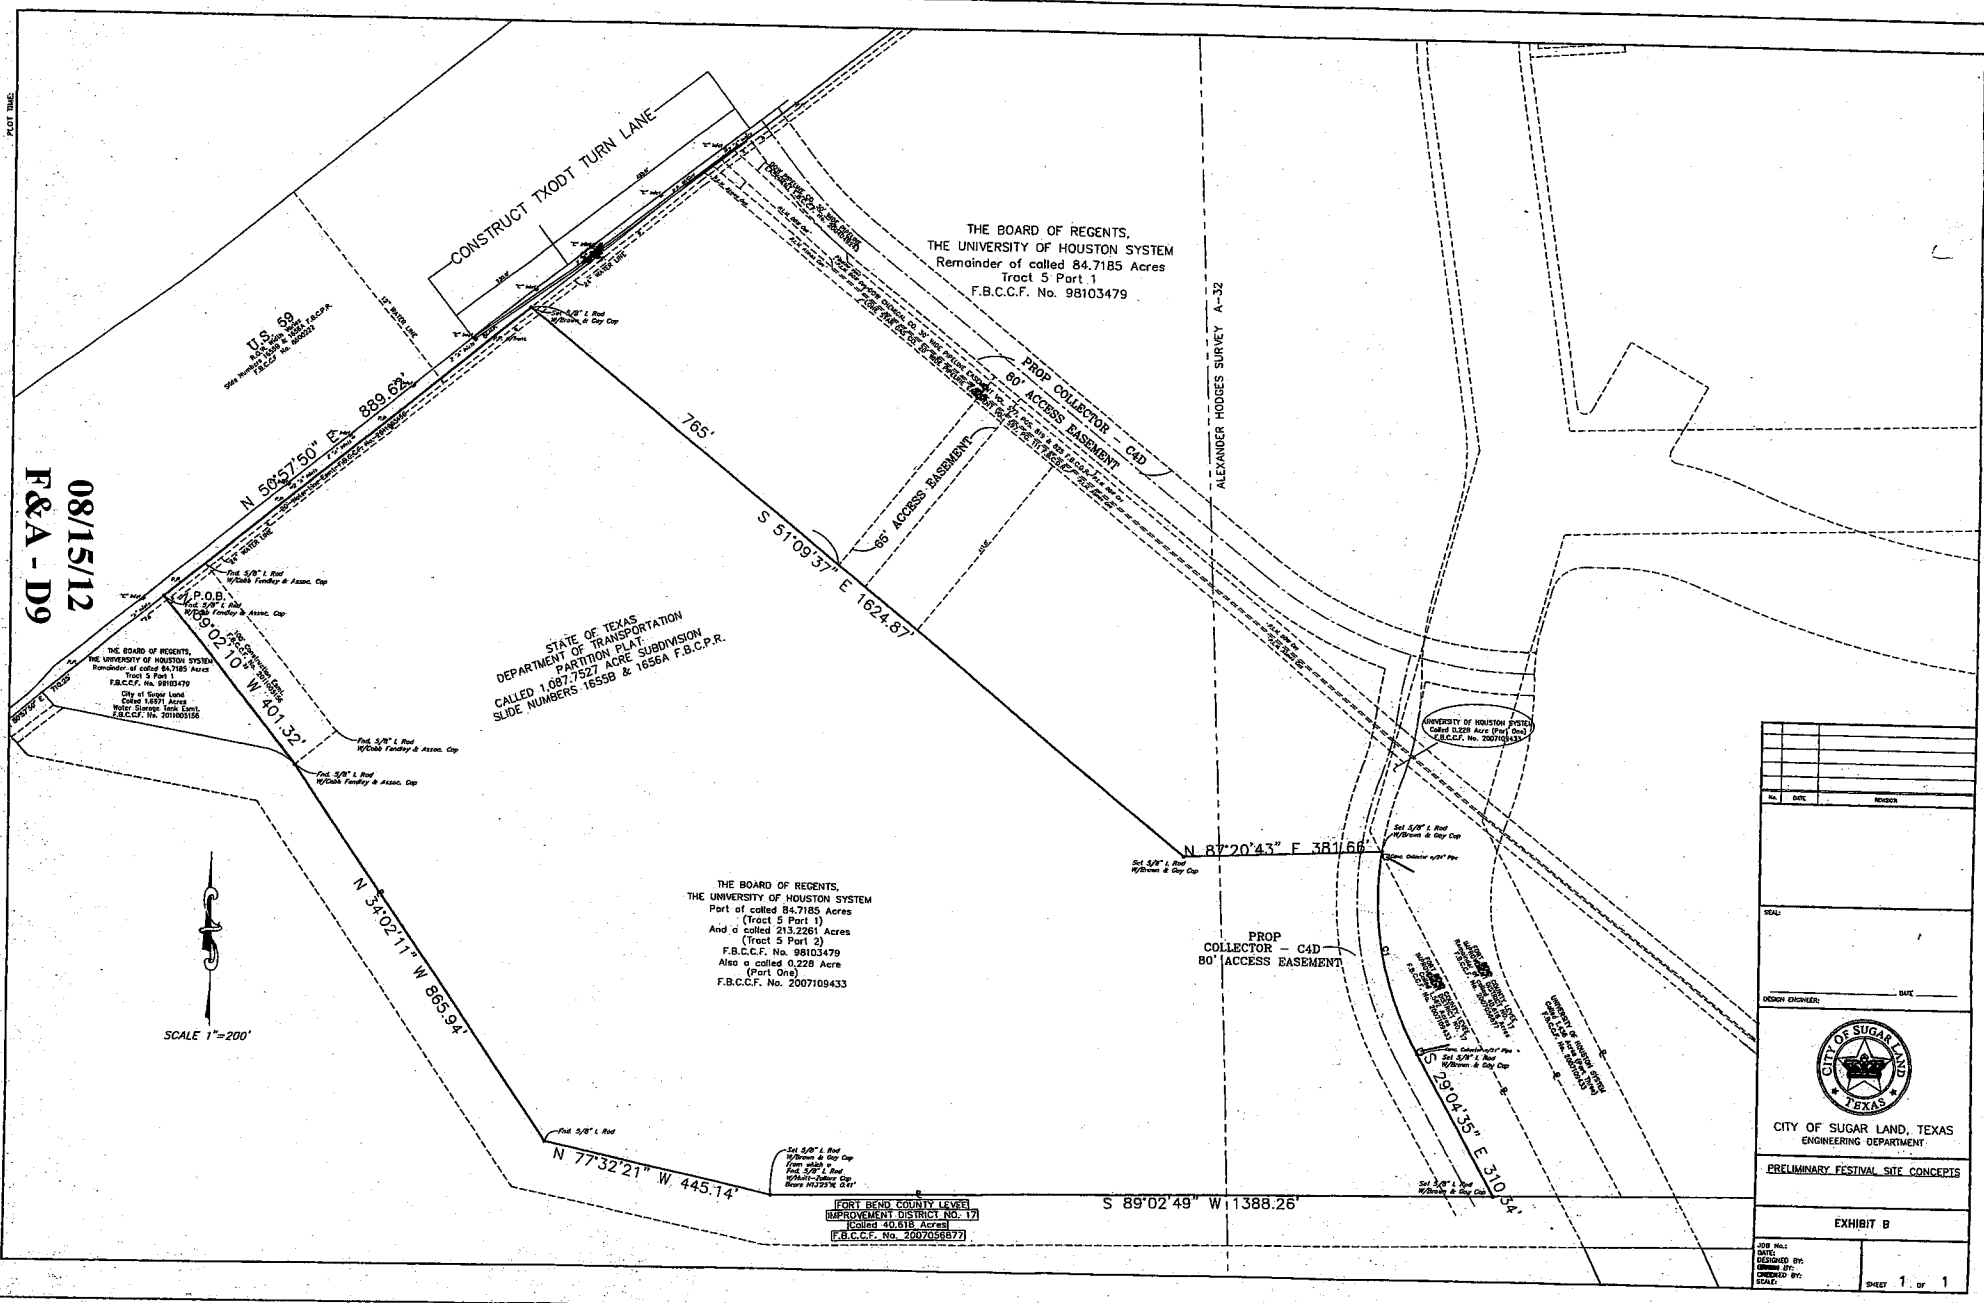

08/15/12
F&A - D9
CONSTRUCT TXODT TURN LANE
U.S. 59
THE BOARD OF REGENTS,
THE UNIVERSITY OF HOUSTON SYSTEM
Remainder of called 84.7185 Acres
Tract 5 Part 1
F.B.C.C.F. No. 98103479
PROP COLLECTOR - C4D
80' ACCESS EASEMENT
ALEXANDER HODGES SURVEY A-32
N 56°57'50" E 889.62'
765'
S 51°09'37" E 1624.87'
65' ACCESS EASEMENT
P.O.B.
S 90°21'10" W 401.32'
STATE OF TEXAS
DEPARTMENT OF TRANSPORTATION
PARTITION PLAT
CALLED 1,087.7527 ACRE SUBDIVISION
SLIDE NUMBERS 1655B & 1656A F.B.C.P.R.
THE BOARD OF REGENTS,
THE UNIVERSITY OF HOUSTON SYSTEM
Part of called 84.7185 Acres
(Tract 5 Part 1)
And a called 213.2261 Acres
(Tract 5 Part 2)
F.B.C.C.F. No. 98103479
Also a called 0.228 Acre
(Part One)
F.B.C.C.F. No. 2007109433
N 34°02'11" W 865.94'
N 77°32'21" W 445.14'
N 87°20'43" E 381.66'
PROP
COLLECTOR - C4D
80' ACCESS EASEMENT
S 29°04'35" E 310.54'
S 89°02'49" W 1388.26'
FORT BEND COUNTY LEVEE
IMPROVEMENT DISTRICT NO. 17
(Called 40.618 Acres)
F.B.C.C.F. No. 2007056877
SCALE 1"=200'
CITY OF SUGAR LAND, TEXAS
ENGINEERING DEPARTMENT
PRELIMINARY FESTIVAL SITE CONCEPTS
EXHIBIT B
SHEET 1 OF 1